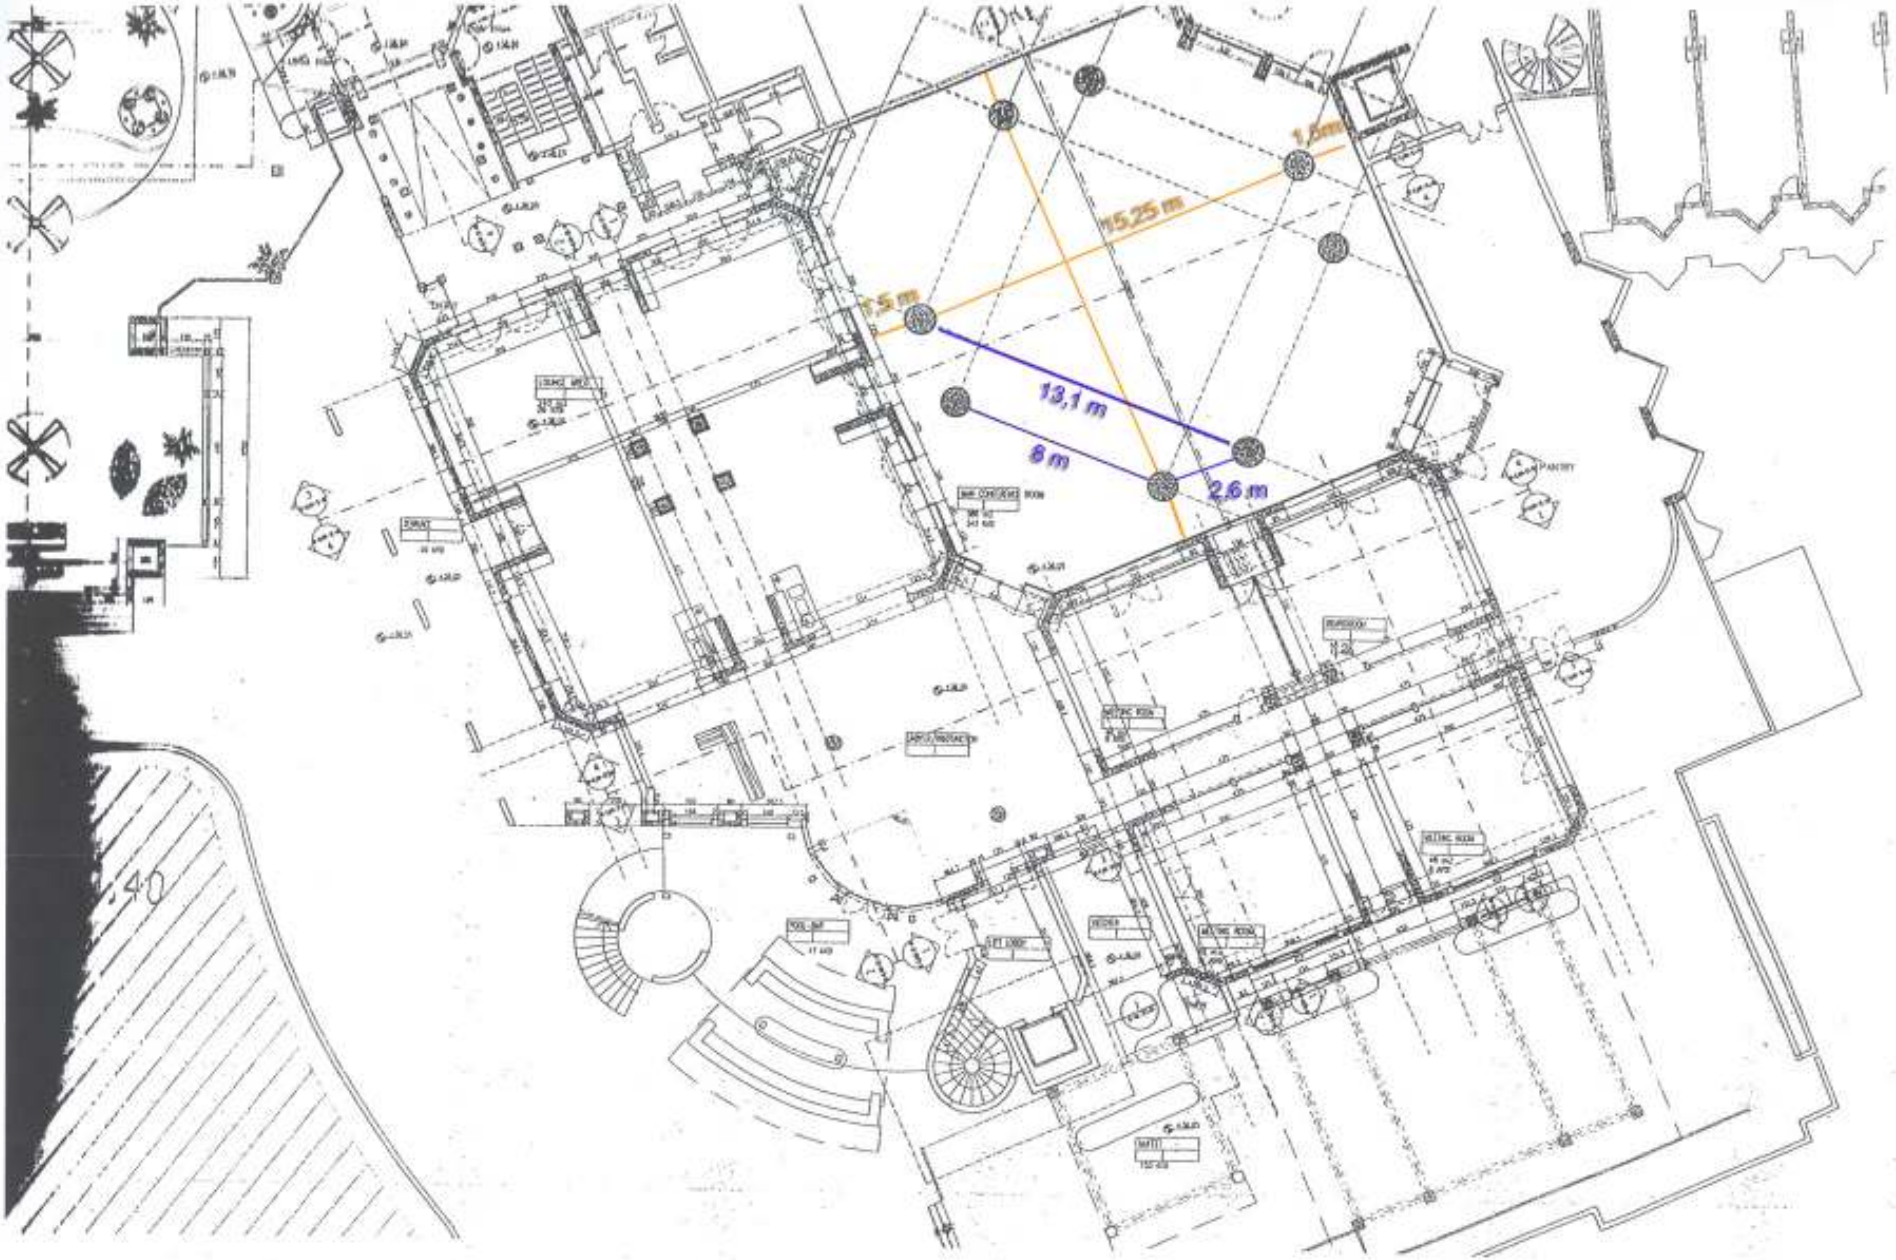

C BLOK +36.70 KOTU MIMARI PLANI 1/100
BLOCK C +36.70 LEVEL ARCHITECTURAL PLAN 1/100

METEX
DESIGN GROUP

C BLOK +36.70 KOTU BAR
MIMARI PLANI
BLOCK C +36.70 LEVEL BAR
ARCHITECTURAL PLAN

UYGULAMA İÇİN
FOR CONSTRUCTION